OFFICE: OVERLAND PARK, KS
DRAWING NUMBER: 838347-G-04

EXHIBIT 2

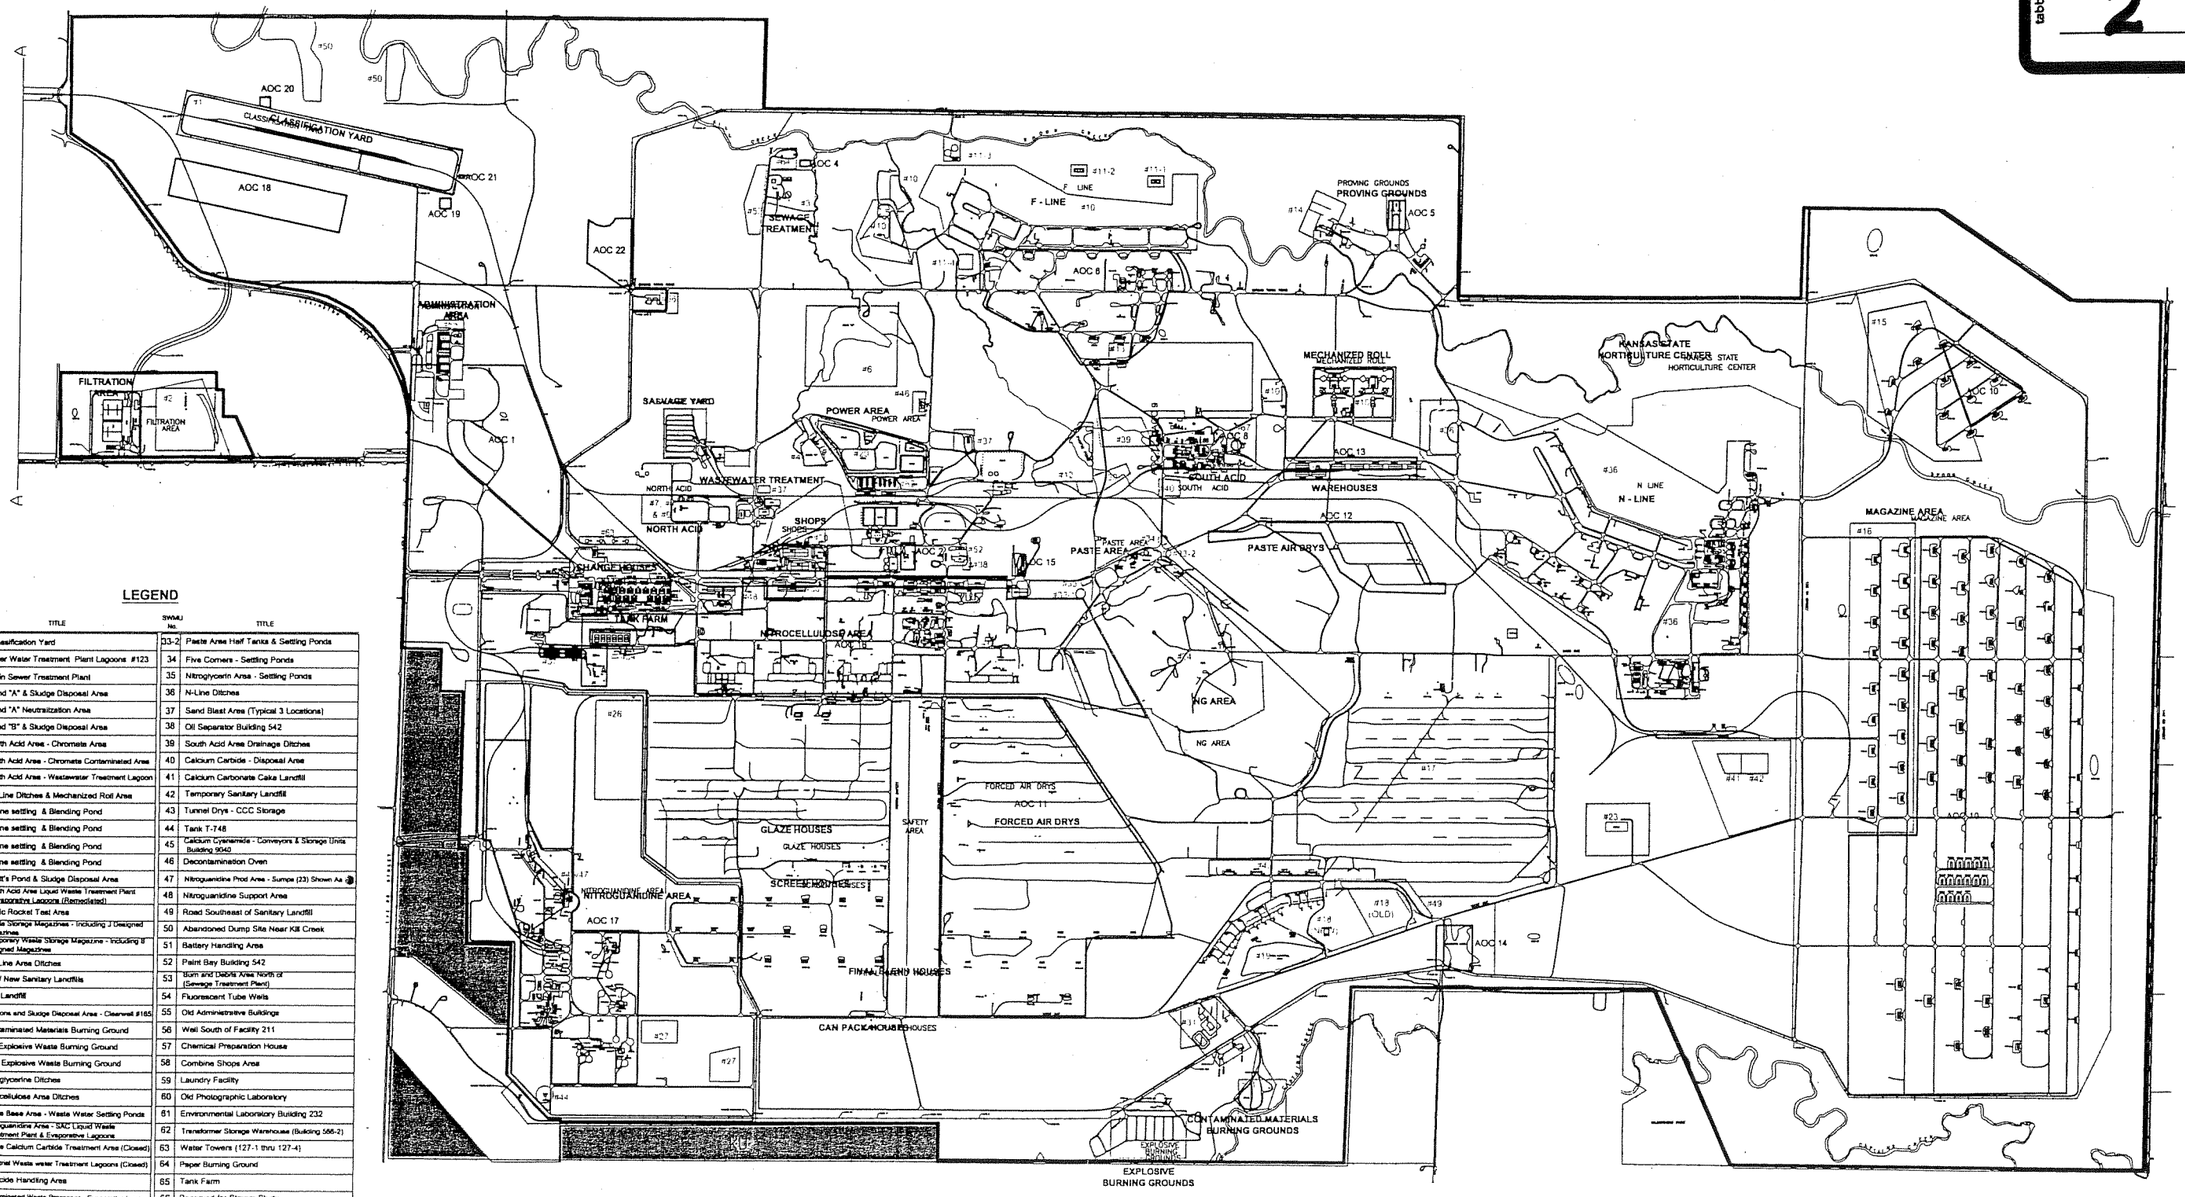

LEGEND

SWMU No.	TITLE
1	Classification Yard
2	River Water Treatment Plant Lagoons #123
3	Main Sewer Treatment Plant
4	Pond "A" & Sludge Disposal Area
5	Pond "A" Neutralization Area
6	Pond "B" & Sludge Disposal Area
7	North Acid Area - Chromate Area
8	North Acid Area - Chromate Contaminated Area
9	North Acid Area - Wastewater Treatment Lagoon
10	F - Line Ditches & Mechanized Roll Area
11-1	F-Line settling & Blending Pond
11-2	F-Line settling & Blending Pond
11-3	F-Line settling & Blending Pond
11-4	F-Line settling & Blending Pond
12	Pyott's Pond & Sludge Disposal Area
13	South Acid Area Liquid Waste Treatment Plant & Evaporative Lagoons (Remodeled)
14	Static Rocket Test Area
15	Waste Storage Magazines - Including J Designed Magazines
16	Temporary Waste Storage Magazine - Including II Designed Magazines
17	G - Line Area Ditches
18	Old / New Sanitary Landfills
19	Ash Landfill
20	Lagoons and Sludge Disposal Area - Cleanwell #185
21	Contaminated Materials Burning Ground
22	Old Explosive Waste Burning Ground
23	New Explosive Waste Burning Ground
24	Nitroglycerine Ditches
25	Nitrocellulose Area Ditches
26	Single Base Area - Waste Water Settling Ponds
27	Nitroguanidine Area - SAC Liquid Waste Treatment Plant & Evaporative Lagoons
28	Waste Calcium Carbide Treatment Area (Closed)
29	Industrial Waste water Treatment Lagoons (Closed)
30	Pesticide Handling Area
31	Contaminated Waste Processor - Evaporative Lagoon
32	Lead Decontamination & Recovery Unit
33-1	Paste Area Half Tanks & Settling Ponds

SWMU No.	TITLE
33-2	Paste Area Half Tanks & Settling Ponds
34	Five Corners - Settling Ponds
35	Nitroglycerin Area - Settling Ponds
36	N-Line Ditches
37	Sand Blast Area (Typical 3 Locations)
38	Oil Separator Building 542
39	South Acid Area Drainage Ditches
40	Calcium Carbide - Disposal Area
41	Calcium Carbonate Cake Landfill
42	Temporary Sanitary Landfill
43	Tunnel Drys - CCC Storage
44	Tank T-748
45	Calcium Cyanamide - Conveyors & Storage Units Building 904D
46	Decontamination Oven
47	Nitroguanidine Prod Area - Sumps (23) Shown As
48	Nitroguanidine Support Area
49	Road Southeast of Sanitary Landfill
50	Abandoned Dump Site Near Kill Creek
51	Battery Handling Area
52	Paint Bay Building 542
53	Burn and Debris Area North of (Sewage Treatment Plant)
54	Fluorescent Tube Wells
55	Old Administrative Buildings
56	Well South of Facility 211
57	Chemical Preparation House
58	Combine Shops Area
59	Laundry Facility
60	Old Photographic Laboratory
61	Environmental Laboratory Building 232
62	Transformer Storage Warehouse (Building 566-2)
63	Water Towers (127-1 thru 127-4)
64	Paper Burning Ground
65	Tank Farm
66	Reserved for Stream Study
67	South Acid Area

AOC No.	TITLE
1	Monitoring Well West of Old Admin Area
2	Main Electrical Switch Yard
3	Photographic Laboratory (Building 227-18)
4	Disposal Area Southwest of (Sewage Treatment Plant)
5	Cannon Range Tunnels (Building 303)
6	35 Process Facilities Within F-Line Area
7	Former Truck Maintenance Shop in South Acid area
8	Former Fuel Oil Storage Tank in South Acid Area
9	Oil and Paint House in South Acid Area
10	Storage Magazines not Part of SWMU 15 & 16
11	Forced Air Dryers and Hazl. Screen and Can Pack Houses

AOC No.	TITLE
12	Pasta Air Dry Facilities
13	General Warehouses (8037 Series)
14	Robert's Lake
15	Hazardous Analysis Testing Lab
16	Nitrocellulose Production Lines
17	Nitroguanidine Production Facilities
18	Trench Disposal Area A3
19	Trench Disposal Area A4
20	Trench Disposal Area A5
21	Trench Disposal Area A6
22	Old Reclamation Yard

LAND ALREADY IN PUBLIC DOMAIN

JC JOHNSON COUNTY

KU KANSAS UNIVERSITY

DRAFT

SCALE
1000 500 0 1000

REV	DATE	BY	CHK'D	APR'VD	DESCRIPTION / ISSUE

Shaw
SHAW E & I, Inc.

U.S. ARMY CORPS OF ENGINEERS
KANSAS CITY, MISSOURI

SWMUs AND AOCs LOCATION MAP

SUNFLOWER AMMUNITION PLANT
DESOTO, KANSAS

DESIGNED BY		CHECKED BY	
DRAWN BY	T. Richardson	APPROVED BY	
SCALE NOTED	DRAWING NO. 838347-G-04	SHEET NO.	REVISION NO.